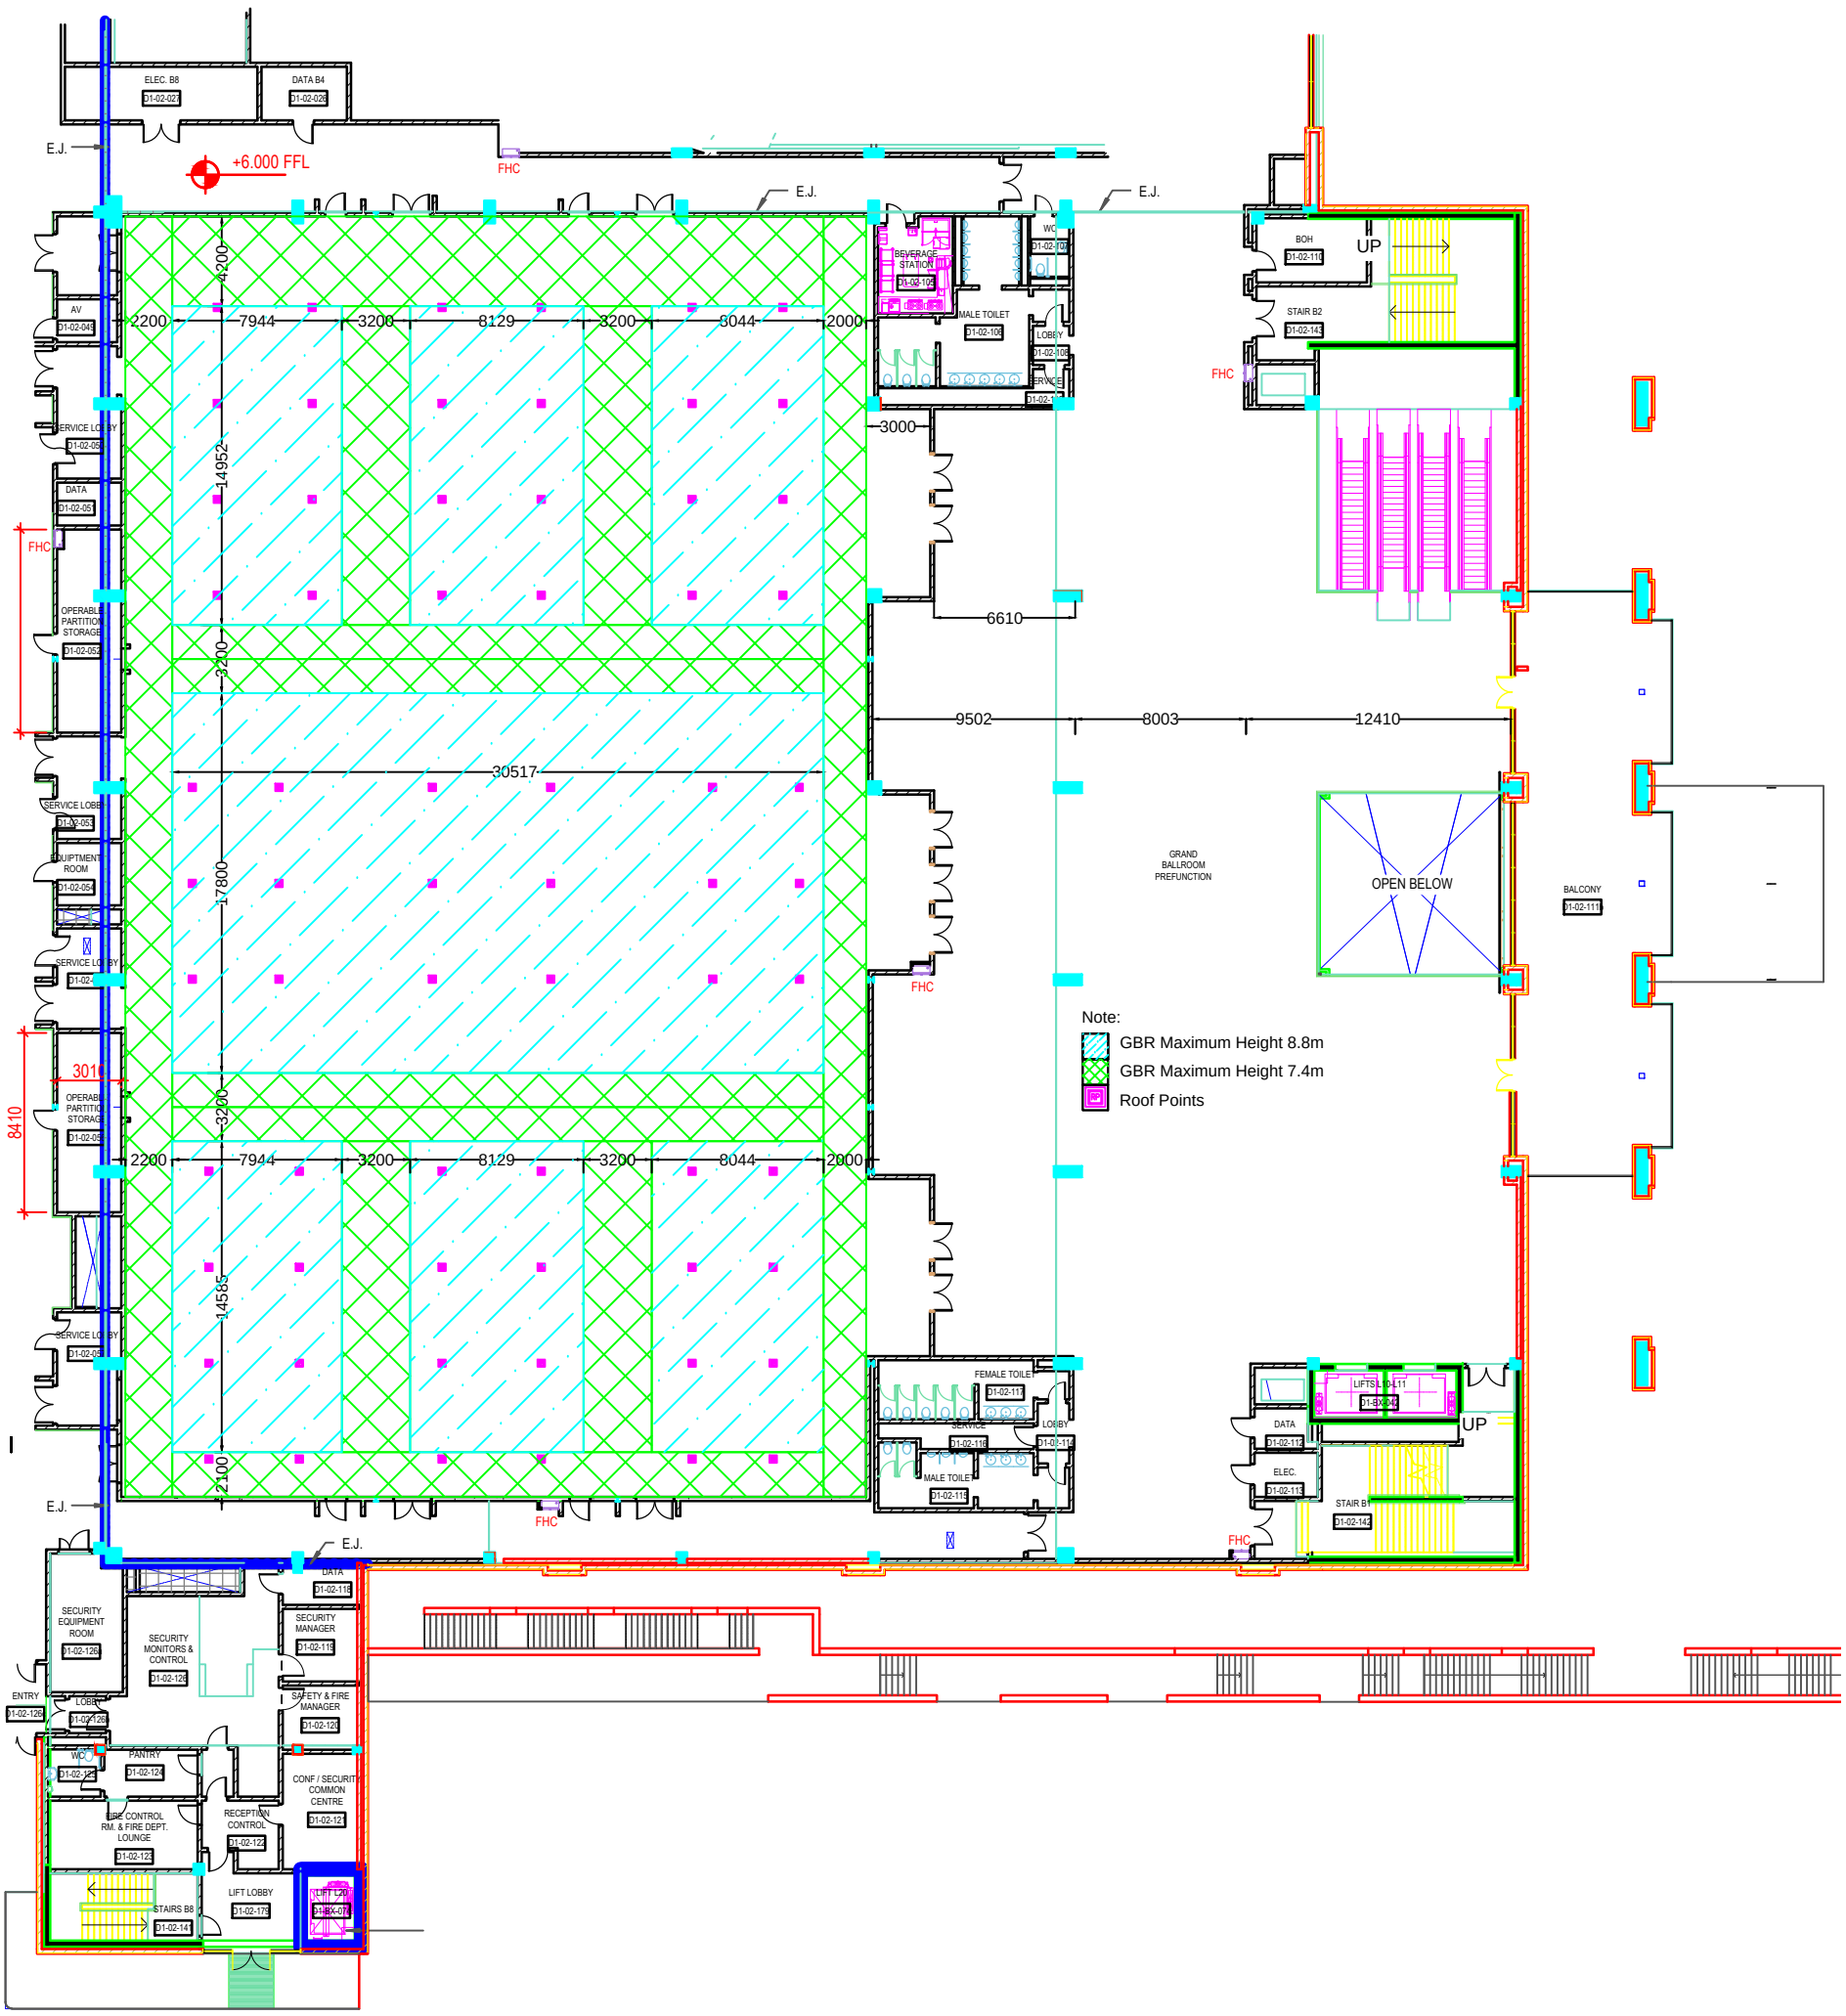
ELEC. B8
DATA B4
E.J.
+6.000 FFL
FHC
BEVERAGE STATION
MALE TOILET
LOBBY
SERVICE
BOH
UP
STAIR B2
AV
SERVICE LOBBY
DATA
OPERABLE PARTITION STORAGE
EQUIPMENT ROOM
2200
7944
3200
8129
3200
8044
2000
14952
3200
30517
17800
14585
2100
3000
6610
9502
8003
12410
GRAND BALLROOM PREFUNCTION
OPEN BELOW
BALCONY
3016
8410
Note:
GBR Maximum Height 8.8m
GBR Maximum Height 7.4m
Roof Points
FEMALE TOILE
MALE TOILE
LIFTS
ELEC.
STAIR B1
SECURITY EQUIPMENT ROOM
SECURITY MONITORS & CONTROL
SECURITY MANAGER
ENTRY
SAFETY & FIRE MANAGER
WC
PANTRY
CONF / SECURITY COMMON CENTRE
FIRE CONTROL RM. & FIRE DEPT. LOUNGE
RECEPTION CONTROL
LIFT LOBBY
STAIRS B8